Permit #F00155532
FilmL.A., Inc.
6255 W Sunset Blvd, 12th Floor
Hollywood, CA 90028
t: (213)977-8600 - f: (213)977-8601
www.filmla.com

Summary Information

Permit No: F00155532 **Type of Permit:** FILMING **Release Date:** 09/06/2019

Production Company	TOPANGA PRODUCTIONS INC
Insured Company Name	TOPANGA PRODUCTIONS INC
Contact Phone No. 1	505-705-8002
Contact Phone No. 2	
Fax	
Address	10202 W WASHINGTON BLVD CULVER CITY, California 90232
Production Title	BLACK MONDAY #201
Type of Production	TV Sitcom

Producer	Ken Topolsky
Director	Iain MacDonald
1st AD	Adam Martin
Production Manager	Robert Metoyer
FilmL.A. Coordinator	Sarah Neubauer
Location Manager	Donna Gross
Primary Phone	Mobile - 213-219-1959
Secondary Phone	
Location Assistant	N/A N/A
Primary Phone	Mobile - 555-555-5555
Secondary Phone	

Fees

Posting 900	$207.00
Posting 1200	$276.00
Notification Charge	$722.00
FILMLA NON-REFUNDABLE FILM APPLICATION FEE	$699.00
LA CITY LANE AND STREET CLOSURE FEE	$312.00
LA CITY FIRE DEPARTMENT SPOT CHECK SURCHARGE	$85.00

Total Permit Fee $2,301.00

Number of Locations 3

NOT A PERMIT

FilmL.A., Inc.
6255 W Sunset Blvd, 12th Floor
Hollywood, CA 90028
t: (213)977-8600 - f: (213)977-8601
www.filmla.com

Summary Information — Location

Location 1 of 3

Permit Number F00155532
Production Company TOPANGA PRODUCTIONS INC
Insured Company TOPANGA PRODUCTIONS INC
Production Title BLACK MONDAY #201

Location Manager Donna Gross
Primary Phone Mobile - 213-219-1959
Secondary Phone

Location Address 21701 Erwin St, Los Angeles, CA, 91367

Location Type Vacant Building

Prep Dates 8/28/2019 - 9/6/2019 07:00 - 22:00 10 days

Film Dates 9/9/2019 - 9/12/2019 05:00 - 22:00 4 days
9/13/2019 - 9/13/2019 05:00 - 22:00 1 day

Strike Dates 9/16/2019 - 9/18/2019 07:00 - 22:00

Open or Closed to the Public Closed

Generic Conditions **THE CONSUMPTION OF ALCOHOLIC BEVERAGES AND THE USE OF DRUGS, INCLUDING MARIJUANA, ON LOCATION BY ANY CAST, CREW, OR INVITED GUESTS IS STRICTLY PROHIBITED.**
*LA CITY AND/OR LA COUNTY FIRE CHECKLIST ATTACHED TO FINAL PERMIT. THE PERMITTEE IS RESPONSIBLE FOR COMPLETING CHECKLIST PRIOR TO FILMING ACTIVITY AT THIS LOCATION. NON COMPLIANCE MAY RESULT IN ASSIGNMENT OF A FIRE OFFICER.
Community Survey Obtained
Must Maintain 5' Clearance on Sidewalks/Walkways
Must maintain local/emergency access
No cast or crew parking on area streets
No interference with merchant activity.
No interference with vehicular or pedestrian traffic
No Parking in handicap spaces at anytime.
Notify LAPD Topanga Community Police Station (818)756-4800 and comm. (213) 978-6552 1/2 hour prior to any gunfire, brandishing weapons, special effects or simulated emergency or criminal activity.
Number of uniformed officers listed on the permit is a minimum requirement. Permittee remains responsible for deploying a sufficient number of uniformed officers to provide traffic and crowd control to ensure the safety of the film crew and the public.

Please see attached documents 155532_WS_OWENSMOUTH_ERWIN_WEST VALLEY WAY_ Layout1 (1).pdf
Erwin St btwn Owensmouth Ave & 125ft West NS curb - Black Monday.pdf
155532_WS_OWENSMOUTH_ERWIN_WEST VALLEY WAY_ Layout1 (1).pdf

Equipment on Location

Type	Quantity
5 or 10 ton trucks	4
Cast/Crew vehicles	80
Cube Trucks	4
Generator	1
Modular Units	1
Stakebed Trucks	2
Trailers	6
Vans	4

Personnel on Location

Type	Quantity
Cast	10
Crew	80
LA City UFSO assigned	1
Off-Duty/Retired LAPD Officer(s)	2
Spot Check	1

Filming Activities Atmospheric smoke effects (water based); Brandishing weapons; Interior Dialogue; Intermittent pedestrian control; Intermittent traffic control - 2 minutes standard; Squibs (9/11 - 9/13, 0700-2100); Interior and exterior robbery scene (exterior robbery scene in rear parking lot); Interior and exterior

NOT A PERMIT

FilmL.A., Inc.
6255 W Sunset Blvd, 12th Floor
Hollywood, CA 90028
t: (213)977-8600 - f: (213)977-8601
www.filmla.com

Summary Information — Location

Permit Number F00155532
Production Company TOPANGA PRODUCTIONS INC
Insured Company TOPANGA PRODUCTIONS INC
Production Title BLACK MONDAY #201

Location Manager Donna Gross
Primary Phone Mobile - 213-219-1959
Secondary Phone

1/4 Load Single Shot Gunfire (9/11 - 9/13, 0700-2100); Picture ambulance; ITC during 0900-1600, 9/13 only;

Gunfire

Shot Type	Load Type	No. Takes Per Day	No. Times Per Take
Exterior Single Shot	1/4 load	2 - 5	2 - 5
Interior Single Shot	1/4 load	2 - 5	2 - 5

Jurisdiction **Political:** Los Angeles City - Council District 03 **Police:** Los Angeles Police **Fire:** Los Angeles City Department

Thomas Guide **Page:** 530 **Grid:** A7

Approvals
LOS ANGELES CITY POLICE DEPARTMENT — Irene Martinez
FILML.A. CLOSURES — Yulizza Ramirez
LOS ANGELES CITY DEPARTMENT OF PUBLIC WORKS — Cairo Hunter

Coordinator Note sPOT CHECK APPROVED FOR BASE CAMP & PARKING ONLY PER INSPECTOR ANDERSON 9/6

Parking

Base Camp 21300 Califa St, Los Angeles, CA, 91367
Location Type : Other Location

Crew Parking 21825 Califa St, Los Angeles, CA, 91367
Location Type : Other Location

Parking Notes
Base Camp at In His Presence Church (9/9 - 9/13).
Crew Parking: Marriott Warner Center Parking Garage

Posting "No Parking" signs S/S CALIFA ST, VASSAR AVE - OWENSMOUTH AVE
S/S CALIFA ST, 300' IN FRONT OF 21300 CALIFA ST

Approximate Footage 901 - 1200 **Log Number** 253101

Date(s) 9/9/2019 to 9/13/2019 **Time(s)** 00:00 to 00:00

Posting "No Parking" signs S/S CALIFA ST, VASSAR AVE - OWENSMOUTH AVE

Approximate Footage 601 - 900 **Log Number** 253386

Date(s) 9/6/2019 to 9/6/2019 **Time(s)** 06:00 to 22:00

Lane / Full Closure W/S CURB LANE OWENSMOUTH AVE, ERWIN ST - WEST VALLEY WAY
9/6, 0900 - 9/13, 2200 (CONTINUOUS)

Approximate Footage 0 - 300

Date(s) 9/6/2019 to 9/13/2019 **Time(s)** 09:00 to 22:00

Lane / Full Closure N/S CURB LANE ERWIN ST, OWENSMOUTH AVE - WEST 125'
9/9, 0400 - 9/13, 2200 (CONTINUOUS)

Approximate Footage 0 - 300

Date(s) 9/9/2019 to 9/13/2019 **Time(s)** 04:00 to 22:00

NOT A PERMIT

FilmL.A., Inc.
6255 W Sunset Blvd, 12th Floor
Hollywood, CA 90028
t: (213)977-8600 - f: (213)977-8601
www.filmla.com

Summary Information — Location

Permit Number F00155532
Production Company TOPANGA PRODUCTIONS INC
Insured Company TOPANGA PRODUCTIONS INC
Production Title BLACK MONDAY #201

Location Manager Donna Gross
Primary Phone Mobile - 213-219-1959
Secondary Phone

This location has been CANCELED

Location Address 650 N Spring St, Los Angeles, CA, 90012

Location Type Vacant Building

Prep Dates 9/15/2019 - 9/15/2019 06:00 - 20:00 1 day

Film Dates 9/16/2019 - 9/16/2019 04:00 - 22:00 1 day

Strike Dates 9/17/2019 - 9/17/2019 06:00 - 20:00

Open or Closed to the Public Closed

Generic Conditions **THE CONSUMPTION OF ALCOHOLIC BEVERAGES AND THE USE OF DRUGS, INCLUDING MARIJUANA, ON LOCATION BY ANY CAST, CREW, OR INVITED GUESTS IS STRICTLY PROHIBITED.**
Community Survey Required
CROSSOVERS/CABLING ACROSS STREET I: Not allowed on street without prior approval.
Must Maintain 5' Clearance on Sidewalks/Walkways
Must maintain local/emergency access
No cast or crew parking on area streets
No interference with merchant activity.
No interference with vehicular or pedestrian traffic
No Parking in handicap spaces at anytime.

Please see attached document 155532_WS_SPRING_6TH_7TH_ NS (1).pdf

Equipment on Location

Type	Quantity
5 or 10 ton trucks	4
Cast/Crew vehicles	80
Cube Trucks	4
Generator	1
Modular Units	1
Stakebed Trucks	2
Trailers	6
Vans	4

Personnel on Location

Type	Quantity
Cast	10
Crew	80

Filming Activities Atmospheric smoke effects (water based); Interior Dialogue; *****PLEASE CANCEL THIS LOCATION*****;

Jurisdiction **Political:** Los Angeles City - Council District 01 **Police:** Los Angeles Police Department **Fire:** Los Angeles City

Thomas Guide Page: 634 **Grid:** G3

Approvals LOS ANGELES CITY DEPARTMENT OF PUBLIC WORKS Vanessa Martin

Parking

Base Camp
Location Type : Filming Location

Parking Notes
Base camp in lane closure

Crew Parking
Location Type : Other Location
927 S Main St, Los Angeles, CA, 90015

NOT A PERMIT

FilmL.A., Inc.
6255 W Sunset Blvd, 12th Floor
Hollywood, CA 90028
t: (213)977-8600 - f: (213)977-8601
www.filmla.com

Summary Information

Location

Permit Number F00155532
Production Company TOPANGA PRODUCTIONS INC
Insured Company TOPANGA PRODUCTIONS INC
Production Title BLACK MONDAY #201

Location Manager Donna Gross
Primary Phone Mobile - 213-219-1959
Secondary Phone

Posting "No Parking" signs ***CANCEL LOCATION***
N/S OLYMPIC BLVD, S MAIN ST - 200' WEST
W/S SPRING ST, 6TH ST - 7TH ST

Approximate Footage County Parking **Log Number** 252267

Date(s) 9/16/2019 to 9/16/2019 **Time(s)** 00:00 to 00:00

Lane / Full Closure W/S CURB LANE SPRING ST, 6TH ST - 7TH ST
Approximate Footage 0 - 300

Date(s) 9/16/2019 to 9/16/2019 **Time(s)** 06:00 to 20:00

NOT A PERMIT

FilmL.A., Inc.
6255 W Sunset Blvd, 12th Floor
Hollywood, CA 90028
t: (213)977-8600 - f: (213)977-8601
www.filmla.com

Summary Information — Location

Permit Number F00155532
Production Company TOPANGA PRODUCTIONS INC
Insured Company TOPANGA PRODUCTIONS INC
Production Title BLACK MONDAY #201

Location Manager Donna Gross
Primary Phone Mobile - 213-219-1959
Secondary Phone

This location has been CANCELED

Location Address 21300 Califa St, Los Angeles, CA, 91367

Location Type Church

Film Dates 9/13/2019 - 9/13/2019 07:00 - 22:00 1 day

Open or Closed to the Public Open

Generic Conditions **THE CONSUMPTION OF ALCOHOLIC BEVERAGES AND THE USE OF DRUGS, INCLUDING MARIJUANA, ON LOCATION BY ANY CAST, CREW, OR INVITED GUESTS IS STRICTLY PROHIBITED.**
CROSSOVERS/CABLING ACROSS STREET I: Not allowed on street without prior approval.
Must Maintain 5' Clearance on Sidewalks/Walkways
Must maintain local/emergency access
No cast or crew parking on area streets
No interference with merchant activity.
No interference with vehicular or pedestrian traffic
No Parking in handicap spaces at anytime.
Notify LAPD Topanga Community Police Station (818)756-4800 and comm. (213) 978-6552 1/2 hour prior to any gunfire, brandishing weapons, special effects or simulated emergency or criminal activity.
Number of uniformed officers listed on the permit is a minimum requirement. Permittee remains responsible for deploying a sufficient number of uniformed officers to provide traffic and crowd control to ensure the safety of the film crew and the public.

Equipment on Location

Type	Quantity
5 or 10 ton trucks	4
Cast/Crew vehicles	75
Cube Trucks	3
Generator	1
Motor Homes	1
Trailers	3
Vans	4

Personnel on Location

Type	Quantity
Cast	10
Crew	80
Off-Duty/Retired LAPD Officer(s)	1

Filming Activities Interior Dialogue; Interior gunfire; Crime scene; ***PLEASE CANCEL THIS LOCATION***;

Gunfire

Shot Type	Load Type	No. Takes Per Day	No. Times Per Take
Interior Single Shot	1/4 load	6 - 10	6 - 10

Jurisdiction **Political:** Los Angeles City - Council District 03 **Police:** Los Angeles Police **Fire:** Los Angeles City Department

Thomas Guide Page: 560 **Grid:** B1

Approvals LOS ANGELES CITY POLICE DEPARTMENT Irene Martinez

Parking

Base Camp
Location Type : Filming Location

Crew Parking
Location Type : To Be Determined

NOT A PERMIT

FilmL.A., Inc.
6255 W Sunset Blvd, 12th Floor
Hollywood, CA 90028
t: (213)977-8600 - f: (213)977-8601
www.filmla.com

Summary Information

Location

Permit Number F00155532
Production Company TOPANGA PRODUCTIONS INC
Insured Company TOPANGA PRODUCTIONS INC
Production Title BLACK MONDAY #201

Location Manager Donna Gross
Primary Phone Mobile - 213-219-1959
Secondary Phone

Posting "No Parking" signs ***CANCELED***
S/S CALIFA ST, 300' IN FRONT OF 21300 CALIFA ST

Approximate Footage County Parking **Log Number** 252995

Date(s) 9/9/2019 to 9/13/2019 **Time(s)** 00:00 to 00:00

NOT A PERMIT

Permit #F00155532

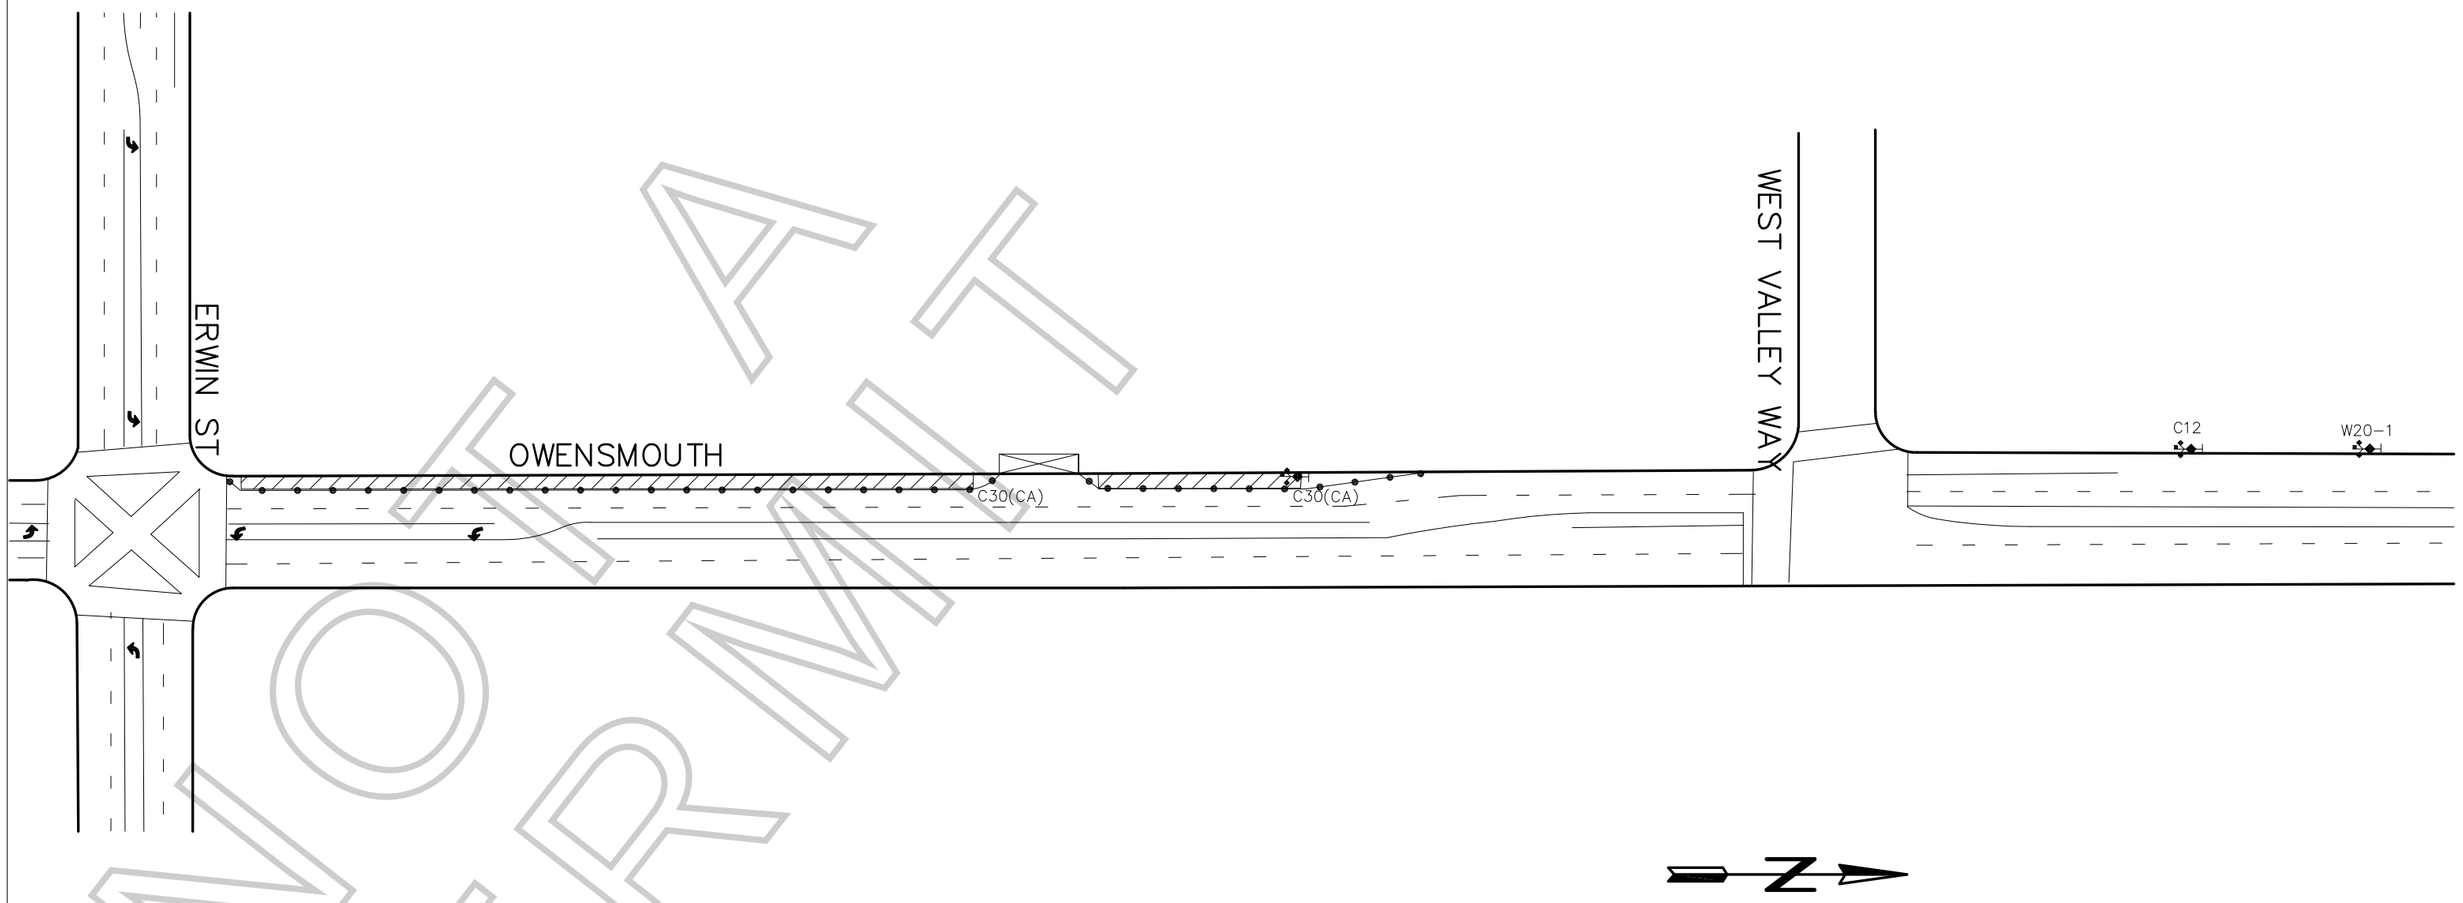

NOT A PERMIT

LEGEND:

- ADVANCE WARNING SIGN
- SIGN ON TYPE I BARRICADE
- TRAFFIC CONE 28" (REFLECTIVE)
- FLASHING ARROW SIGN (FAS)
- CLOSURE/WORK AREA

ROAD WORK AHEAD	RIGHT LANE CLOSED AHEAD	LANE CLOSED	W1-6(RT)
W20-1	C20(RT OR LT)	C30(CA)	W1-6(LT)

FILM LA COORDINATOR: SARAH NEUBAUER
FILM LA PERMIT # F-155532

CLOSURE INFO:

W/S CURB LANE OF OWENSMOUTH AVE FROM WEST VALLEY WAY-ERWIN ST

9/9, 0400-9/13, 2200

TOPANGA PRODUCTIONS INC
"BLACK MONDAY"
LOCATIONS CONTACT:
OWEN LEE 323.260.4777(4PPS)

TCP DRAWN BY:
ISMAEL RODRIGUEZ
PACIFIC TRAFFIC CONTROL, INC.
323.981.0600 PH.
LIC # 944488

GENERAL NOTES:

1. ALL SIGNING, STRIPING, AND TRAFFIC CONTROL DEVICES SHALL CONFORM TO THE CURRENT STATE OF CALIFORNIA DEPARTMENT OF TRANSPORTATION (CALTRANS) STANDARD PLANS AND STANDARD SPECIFICATIONS, CALIFORNIA M.U.T.C.D., AND ANY ADDENDUMS THERTO, AND AS SHOWN ON THESE PLANS.
2. THERE SHALL BE NO INTERFERENCE WITH TRAFFIC SIGNALS OR CROSSWALKS.
3. CONES SHALL BE 28" MINIMUM HEIGHT AND SHALL HAVE REFLECTORIZED SLEEVES FOR NIGHT WORK.
4. POLICE SHALL DIRECT TRAFFIC AS NECESSARY.

Permit #F00155532

Ⓢ TRAFFIC SIGNAL

● TRAFFIC CONE

TYPE I W/ SIGN

HIGH LEVEL WARNING DEVICE

ALL TRAFFIC CONTROL WILL BE INSTALLED TO MEET OR EXCEED THE LATEST CA-MUTCD MINIMUM REQUIREMENTS

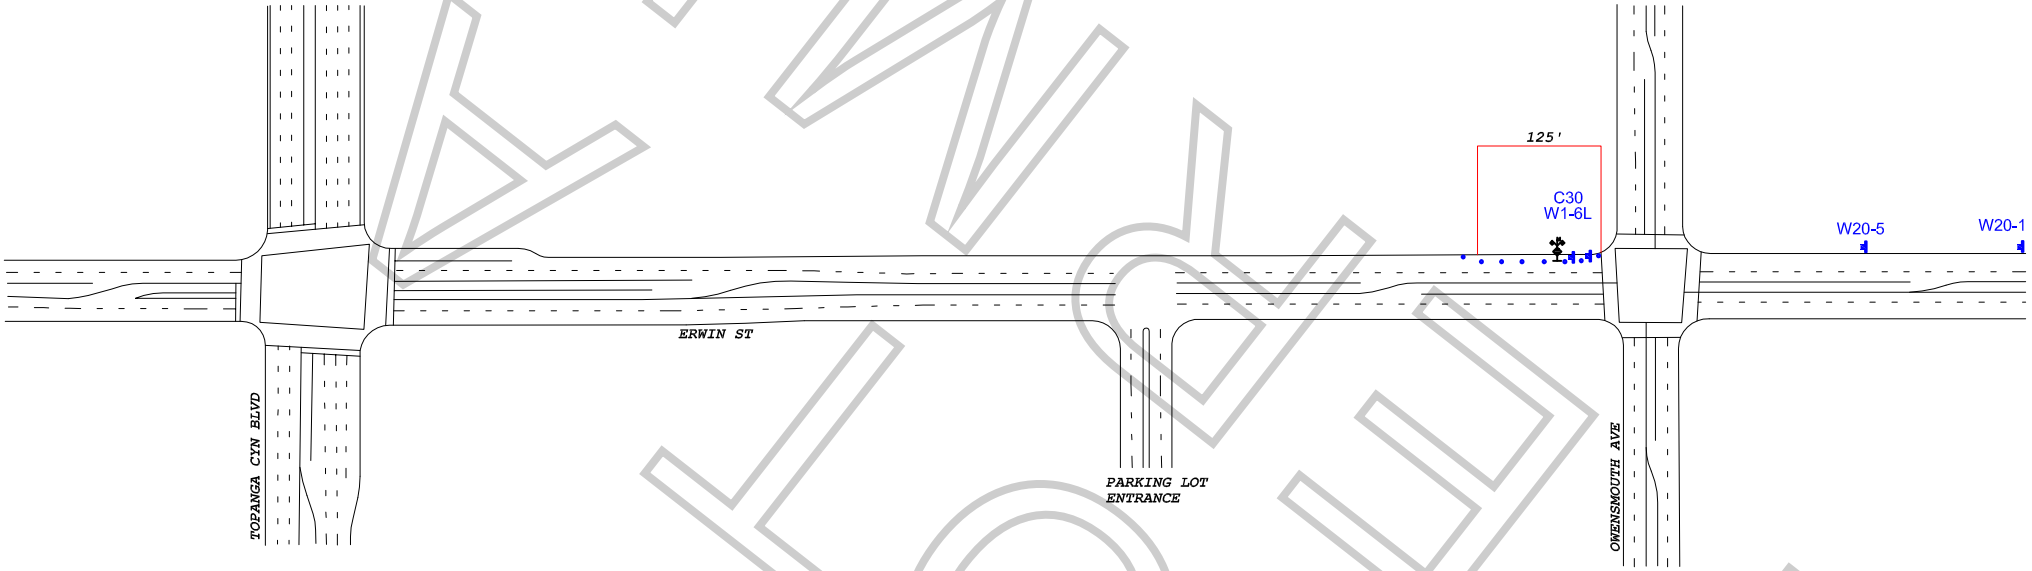

WORK ZONE TRAFFIC CONTROL PLAN
GENERAL NOTES

1. DATE/TIME: 9-9-19 FROM 04:00 HOURS TO 9-13-19 22:00 HOURS.

2. ALL SIGNING, STRIPING, AND TRAFFIC CONTROL DEVICES SHALL CONFORM TO THE (CURRENT) STATE OF CALIFORNIA DEPARTMENT OF TRANSPORTATION (CALTRANS) STANDARD PLANS AND STANDARD SPECIFICATIONS, CALIFORNIA MUTCD, AND ANY ADDENDUMS THERETO, AND AS SHOWN ON THESE PLANS, SYMBOLS AND ABBREVIATIONS USED ARE SHOWN ON CALTRANS STANDARD PLANS.
3. THERE WILL BE NO INTERFERENCE WITH TRAFFIC SIGNALS OR CROSSWALKS.
4. CONES WILL BE 28" MINIMUM HEIGHT AND HAVE REFLECTORIZED SLEEVES FOR NIGHT WORK.
5. POLICE WILL DIRECT TRAFFIC IF NECESSARY.

TCP FOR:	TOPANGA PRODUCTIONS: "BLACK MONDAY"
LOCATION:	N/S CURB - ERWIN ST OWENSMOUTH AVE TO 125' WEST WOODLAND HILLS, CALIFORNIA
CONTACT:	DONNA GROSS PH# 213-219-1959
	JCL TRAFFIC SERVICES (213) 622-9775 C31-CA Lic # 805357
DATE / REVISIONS	DRAFTER: MARIO MENJIVAR SCALE: N.T.S. FILM LA:

WORK ZONE

Permit #F00155532

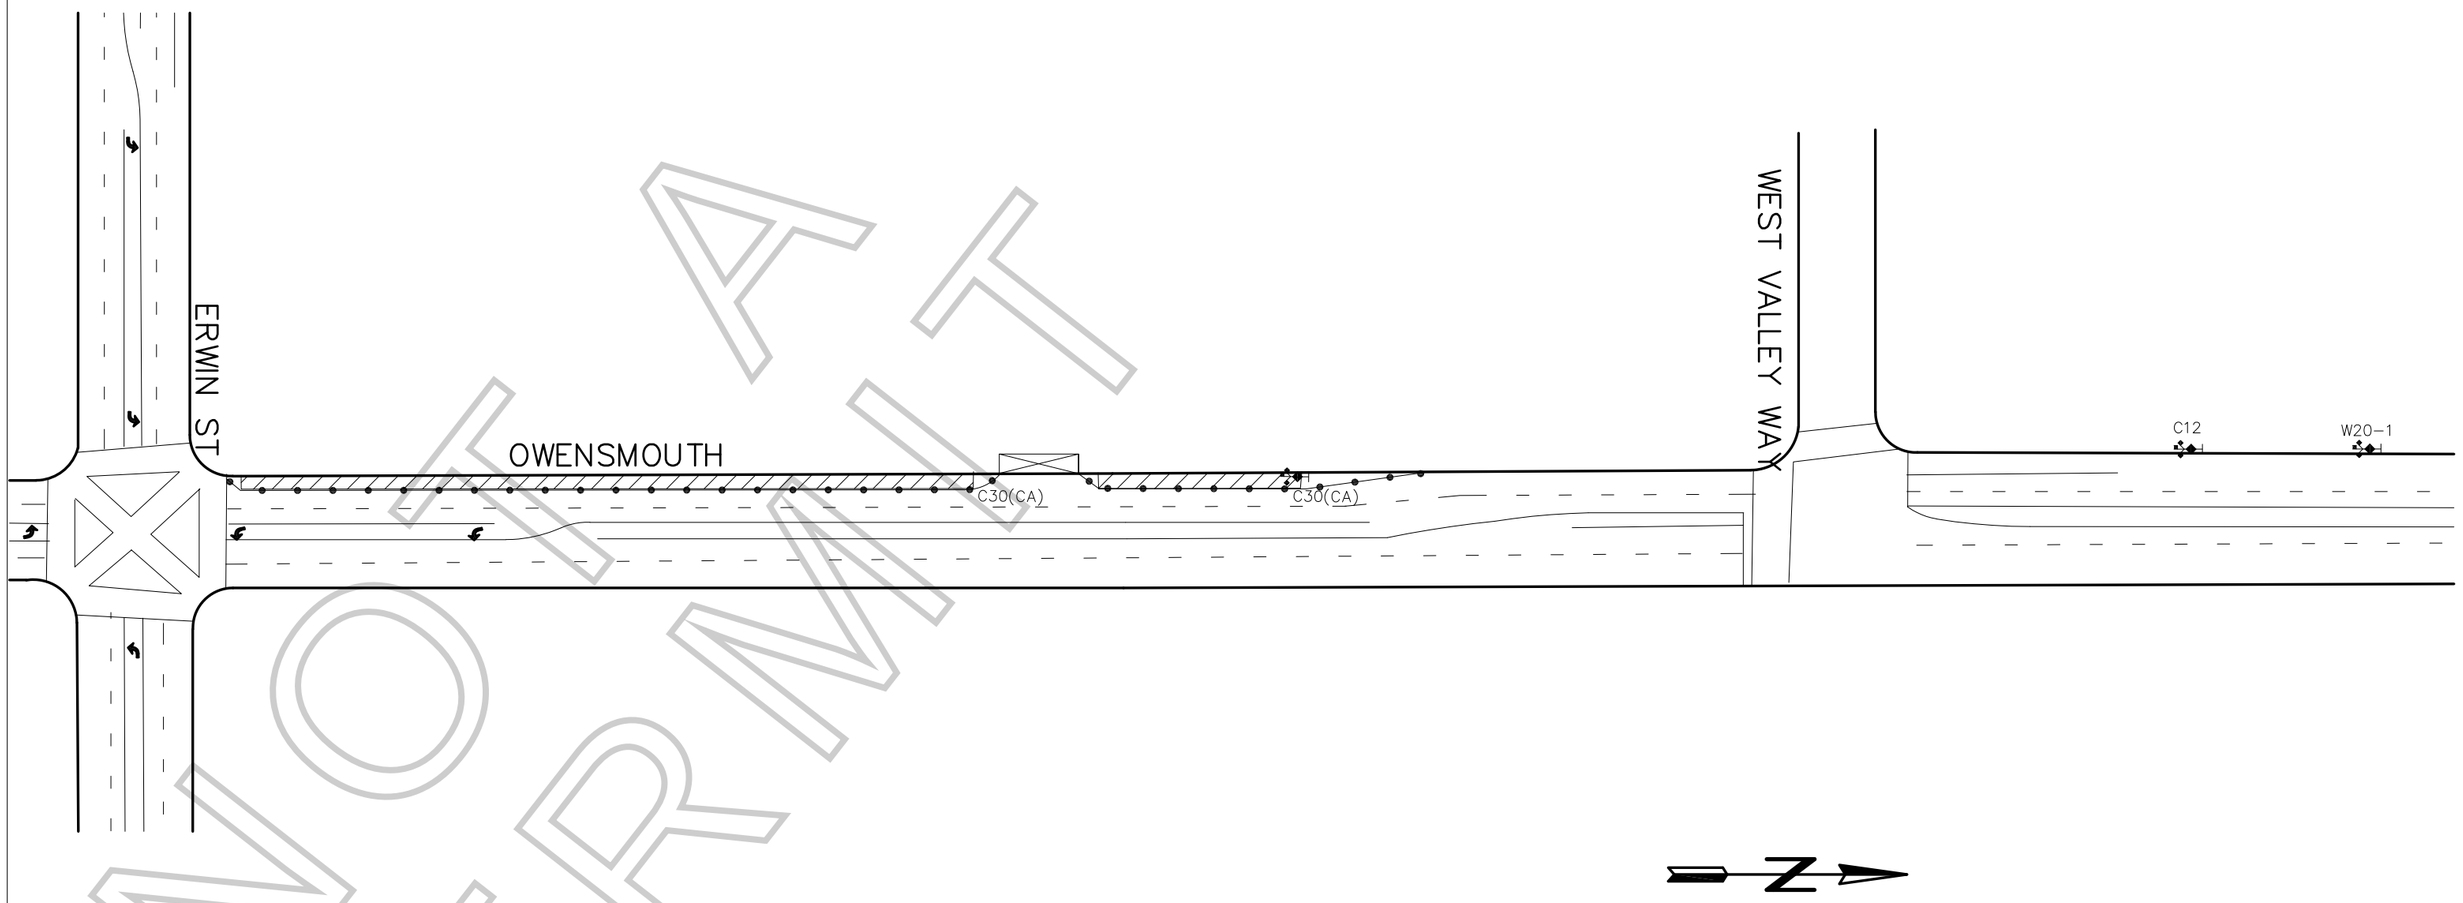

NOT A PERMIT

LEGEND:

- ADVANCE WARNING SIGN
- SIGN ON TYPE I BARRICADE
- TRAFFIC CONE 28" (REFLECTIVE)
- FLASHING ARROW SIGN (FAS)
- CLOSURE/WORK AREA

ROAD WORK AHEAD	RIGHT LANE CLOSED AHEAD	LANE CLOSED	W1-6(RT)
W20-1	C20(RT OR LT)	C30(CA)	W1-6(LT)

FILM LA COORDINATOR: SARAH NEUBAUER
FILM LA PERMIT # F-155532

CLOSURE INFO:

W/S CURB LANE OF OWENSMOUTH AVE FROM WEST VALLEY WAY-ERWIN ST

9/9, 0400-9/13, 2200

TOPANGA PRODUCTIONS INC
"BLACK MONDAY"
LOCATIONS CONTACT:
OWEN LEE 323.260.4777(4PPS)

TCP DRAWN BY:
ISMAEL RODRIGUEZ
PACIFIC TRAFFIC CONTROL, INC.
323.981.0600 PH.
LIC # 944488

GENERAL NOTES:

1. ALL SIGNING, STRIPING, AND TRAFFIC CONTROL DEVICES SHALL CONFORM TO THE CURRENT STATE OF CALIFORNIA DEPARTMENT OF TRANSPORTATION (CALTRANS) STANDARD PLANS AND STANDARD SPECIFICATIONS, CALIFORNIA M.U.T.C.D., AND ANY ADDENDUMS THERTO, AND AS SHOWN ON THESE PLANS.
2. THERE SHALL BE NO INTERFERENCE WITH TRAFFIC SIGNALS OR CROSSWALKS.
3. CONES SHALL BE 28" MINIMUM HEIGHT AND SHALL HAVE REFLECTORIZED SLEEVES FOR NIGHT WORK.
4. POLICE SHALL DIRECT TRAFFIC AS NECESSARY.

Permit #F00155532

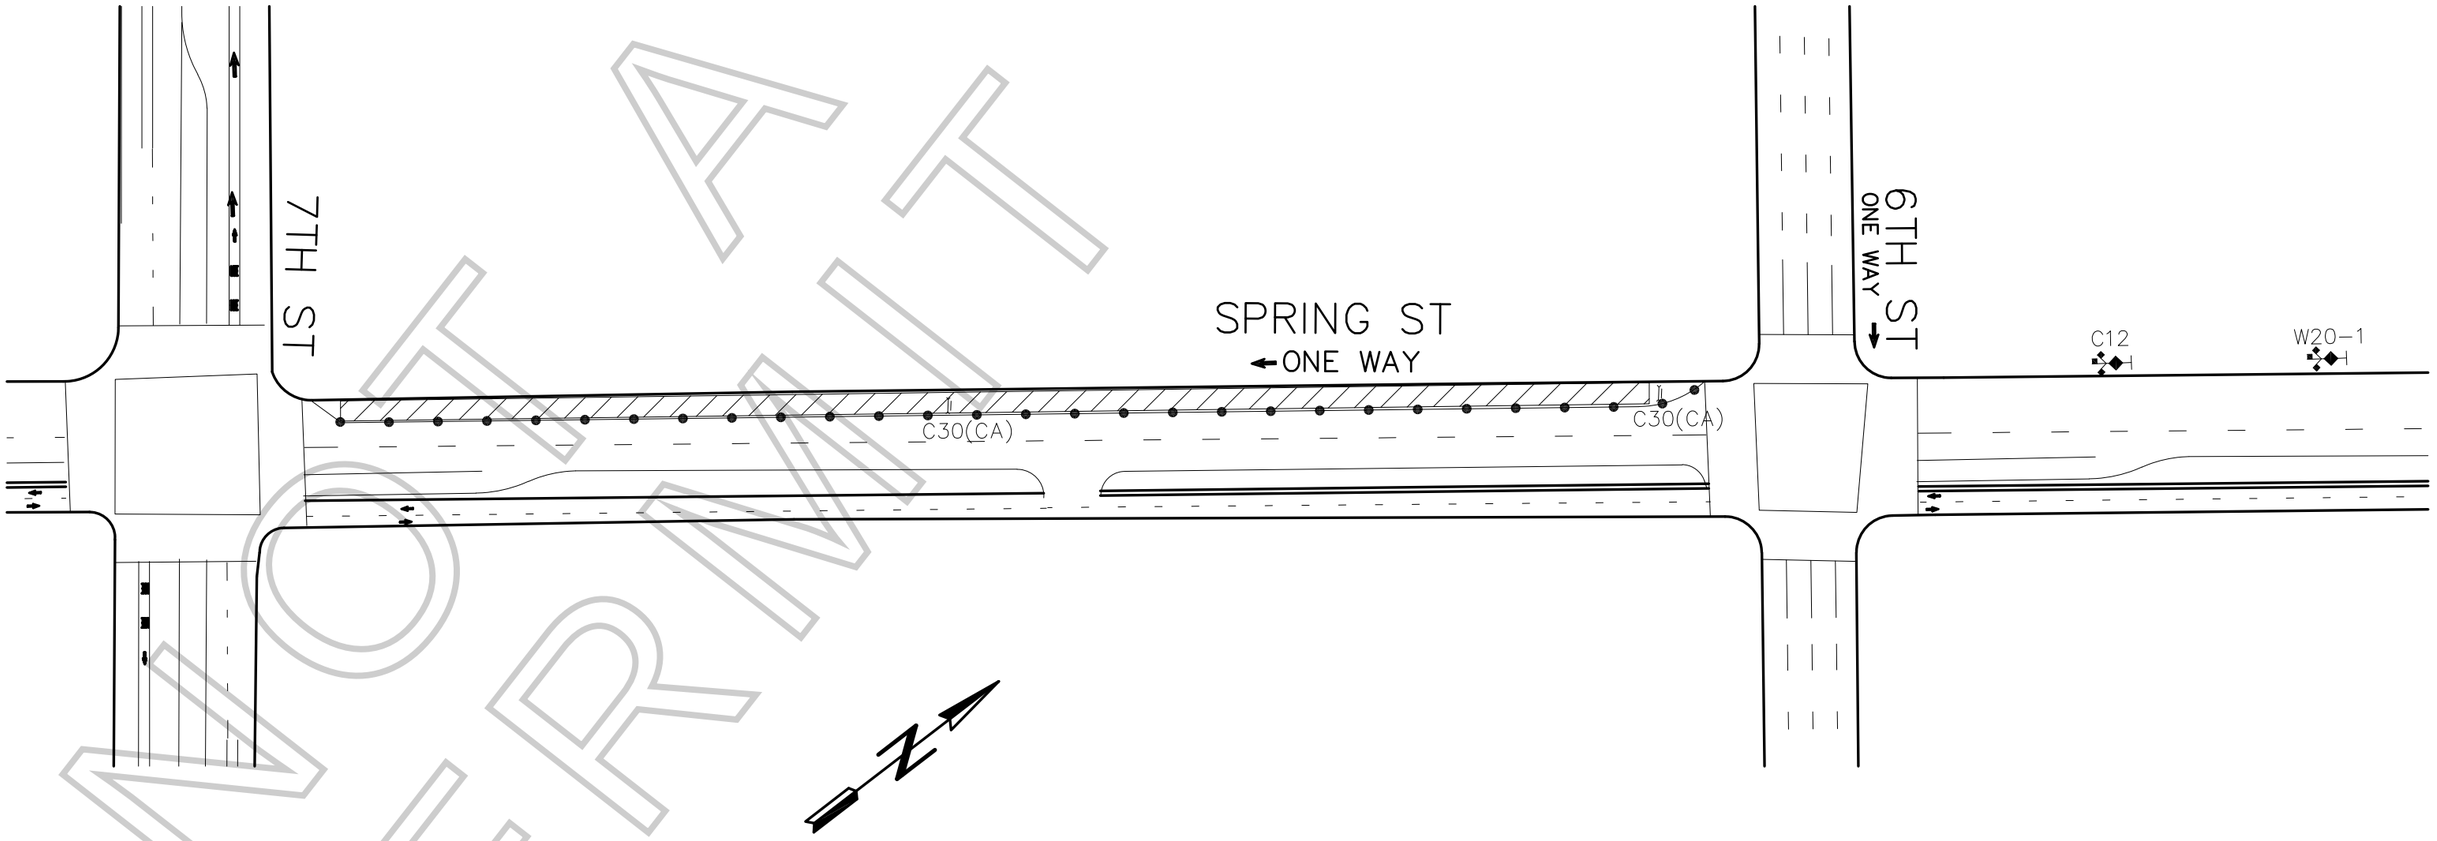

NOT A PERMIT

TCP DRAWN BY:
ISMAEL RODRIGUEZ
PACIFIC TRAFFIC CONTROL, INC.
323.981.0600 PH.
LIC # 944488

LEGEND:

- ADVANCE WARNING SIGN
- SIGN ON TYPE I BARRICADE
- TRAFFIC CONE 28" (REFLECTIVE)
- FLASHING ARROW SIGN (FAS)
- CLOSURE/WORK AREA

ROAD WORK AHEAD	NARROW LANE	LANE CLOSED
W20-1	C12	C30(CA)

FILM LA COORDINATOR: SARAH NEUBAUER
FILM LA PERMIT # F-155532

CLOSURE INFO:
W/S LANE OF SPRING ST
FROM 6TH ST-7TH ST
9/16, 0600-2000

TOPANGA PRODUCTIONS
"BLACK MONDAY"
LOCATIONS CONTACT:
OWEN LEE 323.260.4777(4PPS)

GENERAL NOTES:

1. ALL SIGNING, STRIPING, AND TRAFFIC CONTROL DEVICES SHALL CONFORM TO THE CURRENT STATE OF CALIFORNIA DEPARTMENT OF TRANSPORTATION (CALTRANS) STANDARD PLANS AND STANDARD SPECIFICATIONS, CALIFORNIA M.U.T.C.D., AND ANY ADDENDUMS THERTO, AND AS SHOWN ON THESE PLANS.
2. THERE SHALL BE NO INTERFERENCE WITH TRAFFIC SIGNALS OR CROSSWALKS.
3. CONES SHALL BE 28" MINIMUM HEIGHT AND SHALL HAVE REFLECTORIZED SLEEVES FOR NIGHT WORK.
4. POLICE SHALL DIRECT TRAFFIC AS NECESSARY.